



ELEVATION " A "

SC: 1/4"=1'

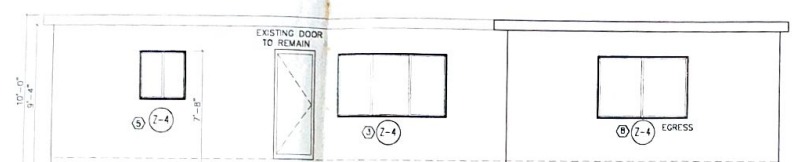


ELEVATION " B "

SC: 1/4"=1'

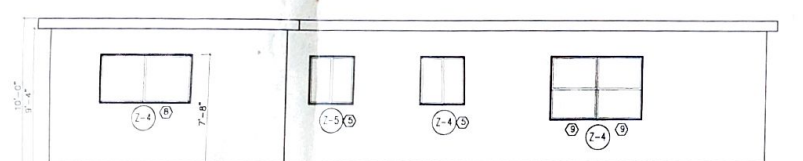

ELEVATION " C "

SC: 1/4"=1'

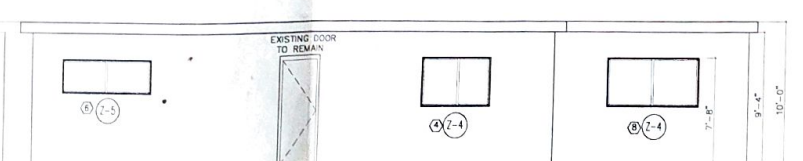

ELEVATION " D "


SC: 1/4"=1'

WINDOW SCHEDULE							
MARK	DESCRIPTION	SIZE		MATERIAL	AREA	REMARKS	NOA
		W	H				
(1)	HORIZ. ROLL-UP WINDOW	108"	47"	ALUMINUM/GLASS	36.50 SQ. FT.	IMPACT GLASS 12-0315 DB	
(2)	HORIZ. ROLL-UP WINDOW	108"	63"	ALUMINUM/GLASS	47.25 SQ. FT.	IMPACT GLASS 12-0315 DB	
(3)	HORIZ. ROLL-UP WINDOW	90"	63"	ALUMINUM/GLASS	39.30 SQ. FT.	IMPACT GLASS 12-0315 DB	
(4)	HORIZ. ROLL-UP WINDOW	51 1/8"	38 3/8"	ALUMINUM/GLASS	13.90 SQ. FT.	IMPACT GLASS 12-0315 DB	
(5)	HORIZ. ROLL-UP WINDOW	37"	38 1/4"	ALUMINUM/GLASS	9.25 SQ. FT.	IMPACT GLASS 12-0315 DB	
(6)	HORIZ. ROLL-UP WINDOW	72"	36"	ALUMINUM/GLASS	18.50 SQ. FT.	IMPACT GLASS 12-0315 DB	
(7)	HORIZ. ROLL-UP WINDOW	74"	26"	ALUMINUM/GLASS	13.30 SQ. FT.	IMPACT GLASS 12-0315 DB	
(8)	HORIZ. ROLL-UP WINDOW	72"	48"	ALUMINUM/GLASS	24.50 SQ. FT.	IMPACT GLASS 12-0315 DB	
(9)	HORIZ. ROLL-UP WINDOW	36"	48"	ALUMINUM/GLASS	12.30 SQ. FT.	IMPACT GLASS 12-0315 DB	
(10)	PIC WINDOW	108"	9"	ALUMINUM/GLASS	6.75 SQ. FT.	IMPACT GLASS 12-0315 DB	

2" X 6" X 1/8" MULLION NOA # DB-0813.08

**SCOPE OF WORK:**  
 Replace Existing Windows ( 13 )  
 by Impact Glass Windows  
 Remain Opening Sizes

WINDOWS PRESSURES	
ZONE 3	
(2-5)	+51.8 P.S.F.
	-67.7 P.S.F.
ZONE 4	
(2-4)	+49.3 P.S.F.
	-56.1 P.S.F.

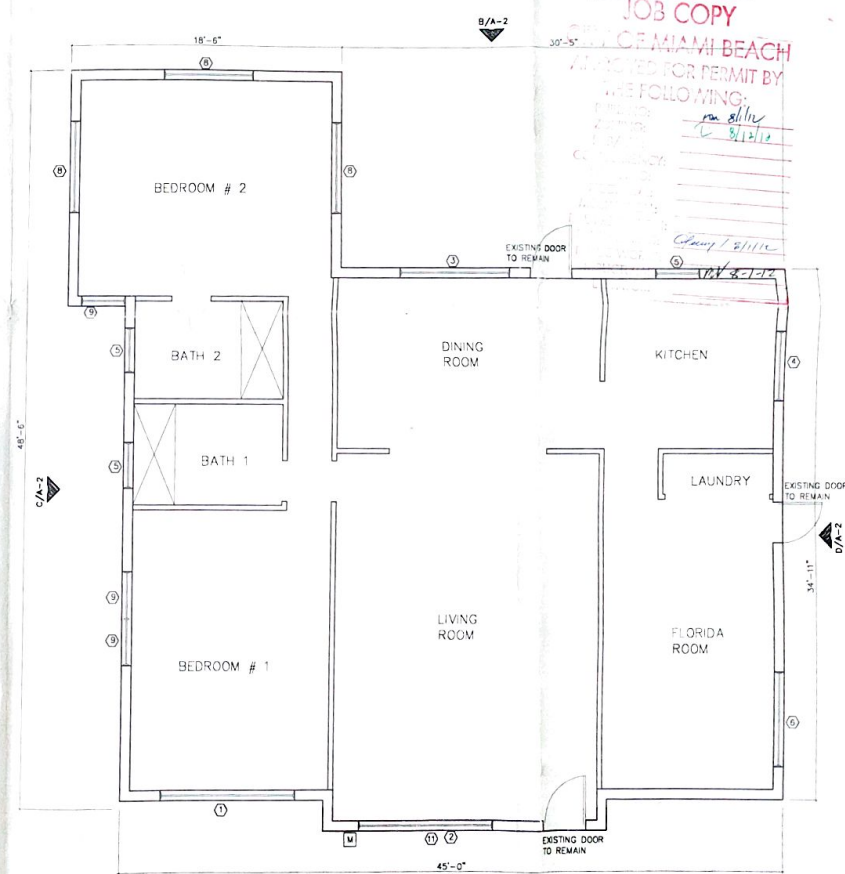

EXISTING FLOOR PLAN

SC: 1/4"=1'

**REVISIONS:**

REV 1	
REV 2	
REV 3	

**Vicente Franco**  
 PE REG.# 12345  
 ADDRESS: 12345 MIAMI BEACH, FL 33131  
 PHONE: 305-123-4567

**REPLACE WINDOWS**  
 ROSA NARVAES  
 8030 NOREMAC AVE.  
 MIAMI BEACH, FL

**CLIENT:**  
 ROSA NARVAES

**ADDRESS:**  
 8030 NOREMAC AVE.  
 MIAMI BEACH, FL

**OWNER INFORMATION:**  
 NAME: ROSA NARVAES  
 ADDRESS: 8030 NOREMAC AVE.  
 PHONE: 305-881-5226

**Job No. FLOOR PLAN**  
 Drawn By: MC  
 Scale: 1/4"=1'  
 Date: 7/12

**A-1**